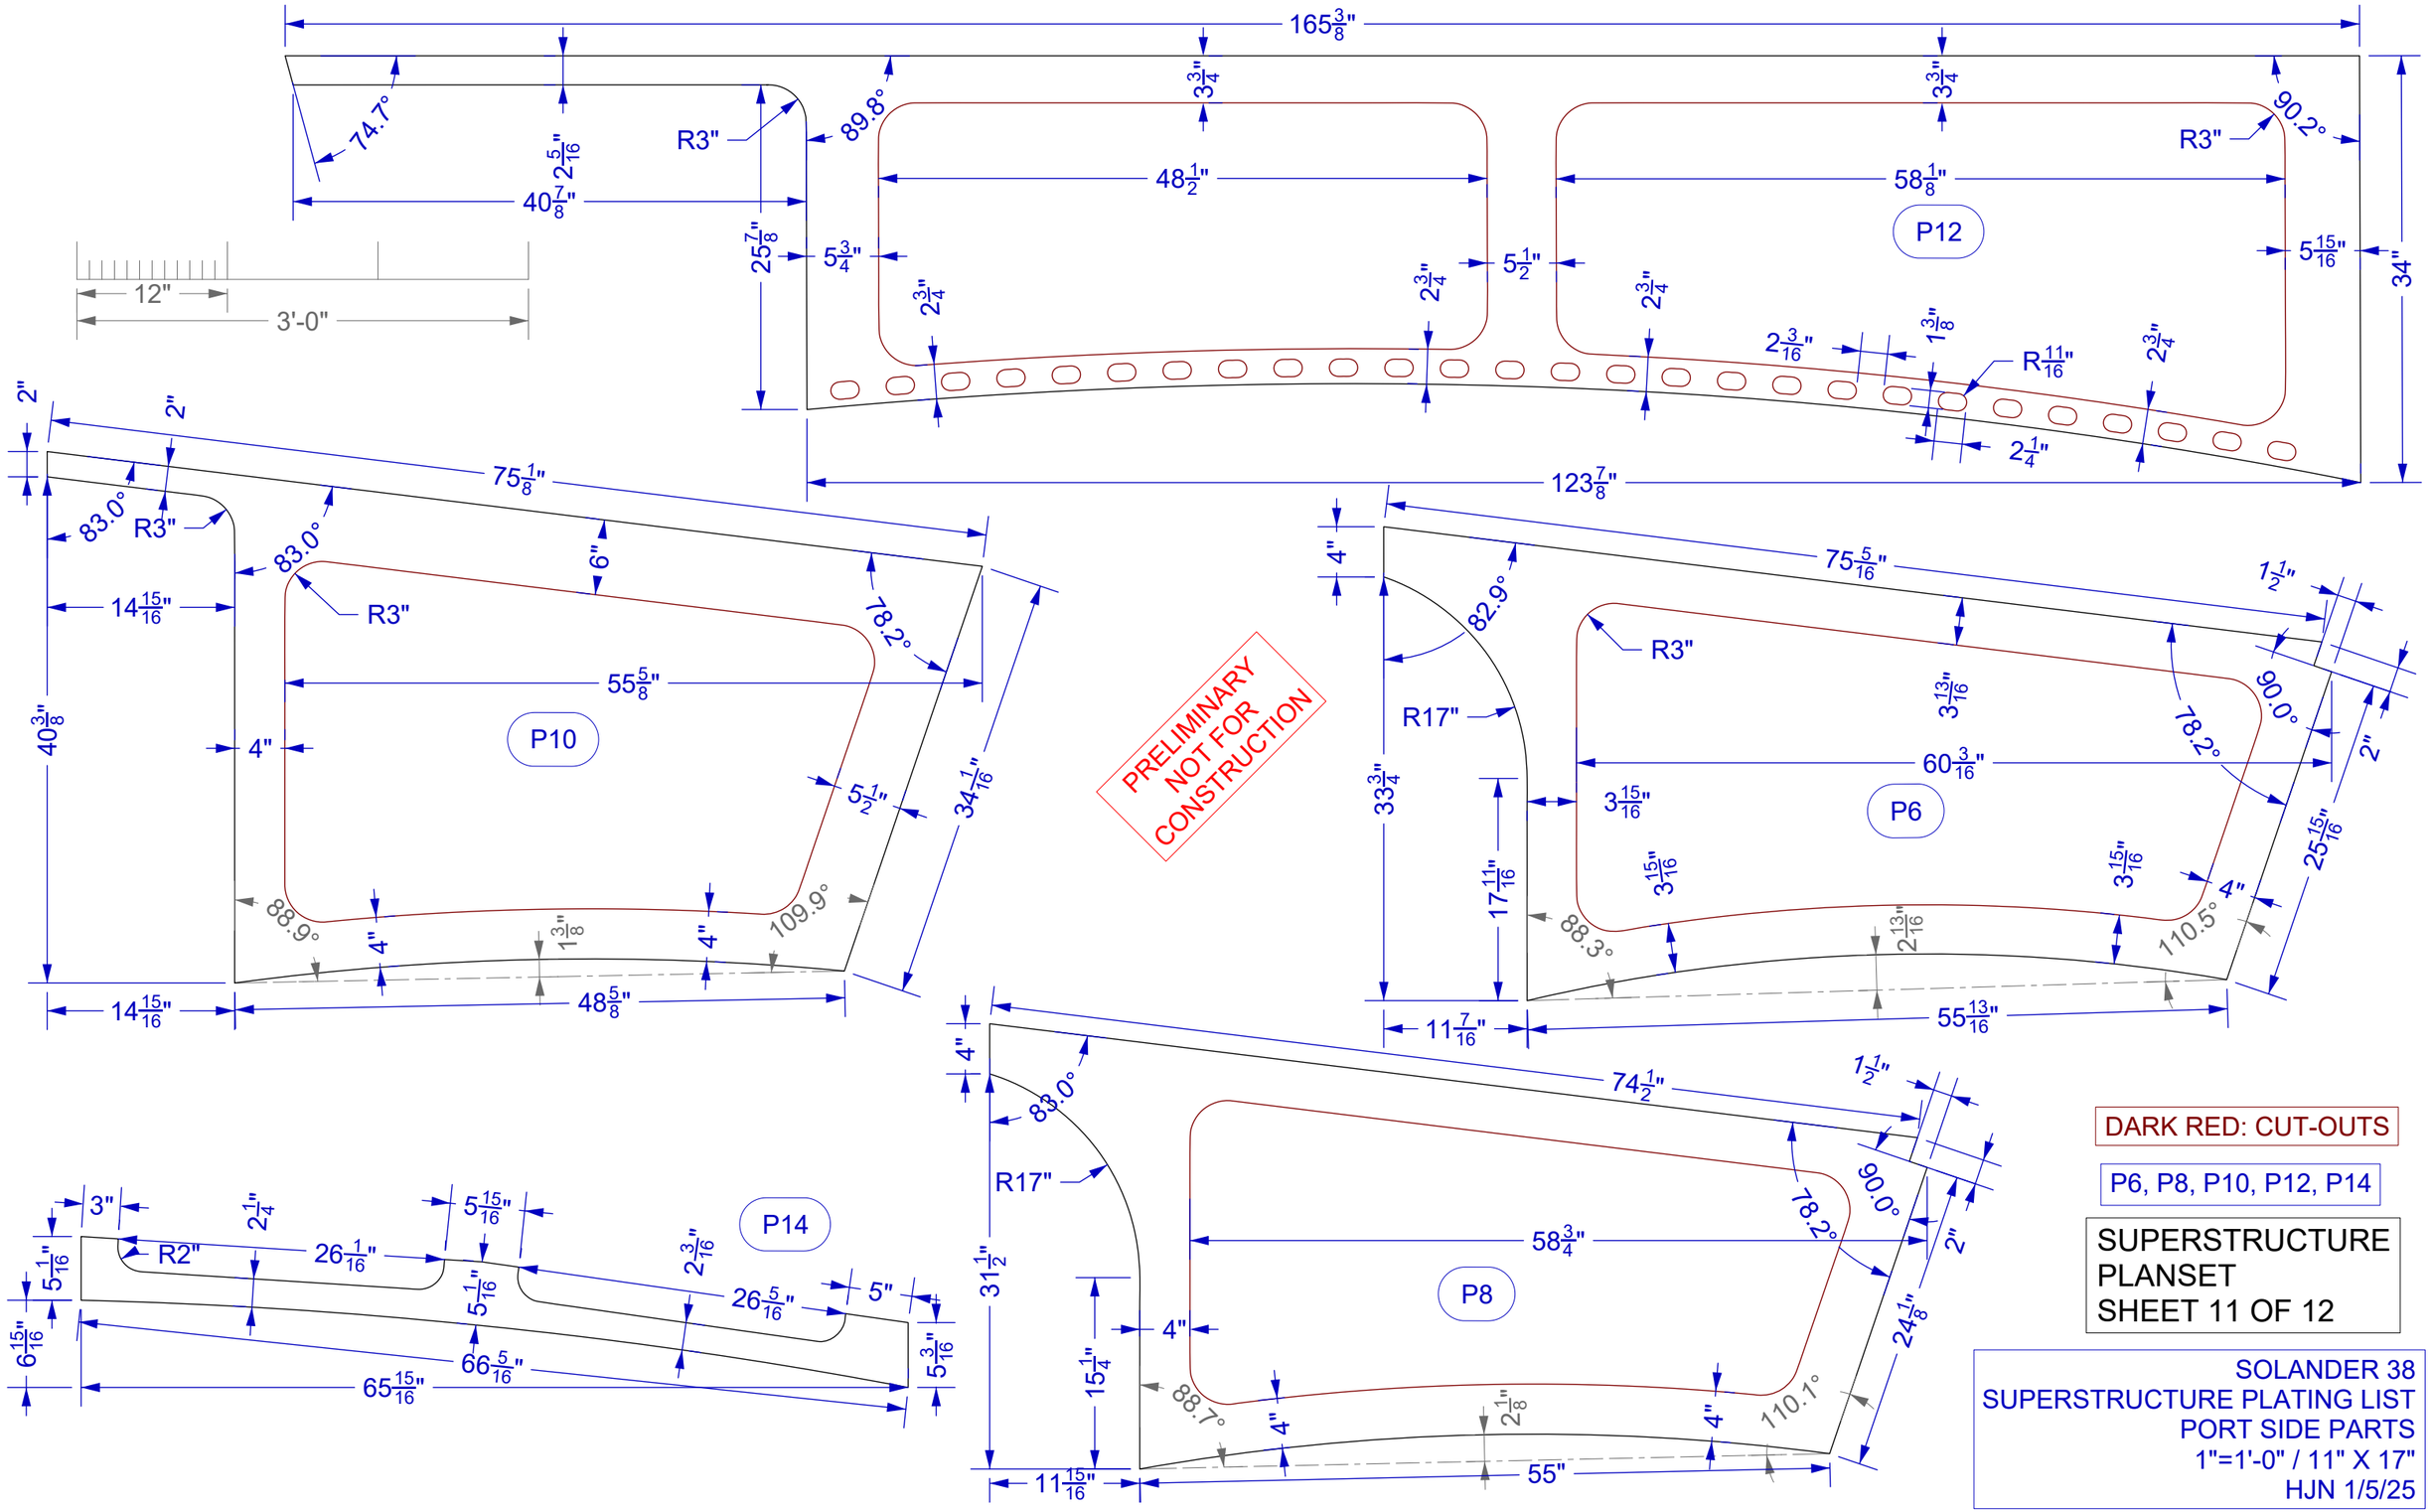

DARK RED: CUT-OUTS

P6, P8, P10, P12, P14

SUPERSTRUCTURE PLANSET
SHEET 11 OF 12

SOLANDER 38
SUPERSTRUCTURE PLATING LIST
PORT SIDE PARTS
1"=1'-0" / 11" X 17"
HJN 1/5/25